PRODUCED BY AN AUTODESK EDUCATIONAL PRODUCT

Architect (HQ)
(BALWANT SINGH)
S.D.

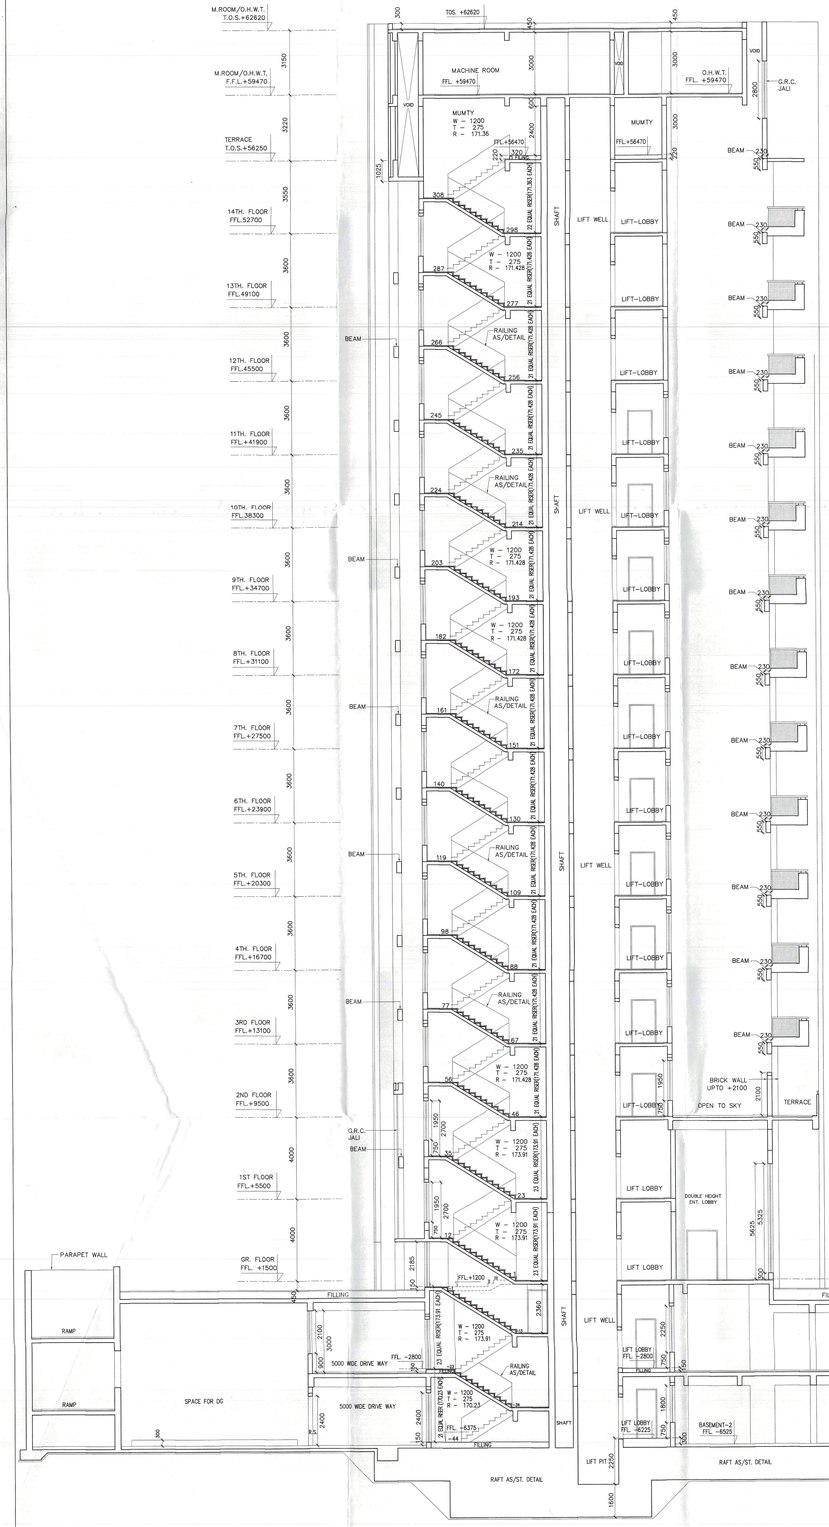


SECTION– A–A

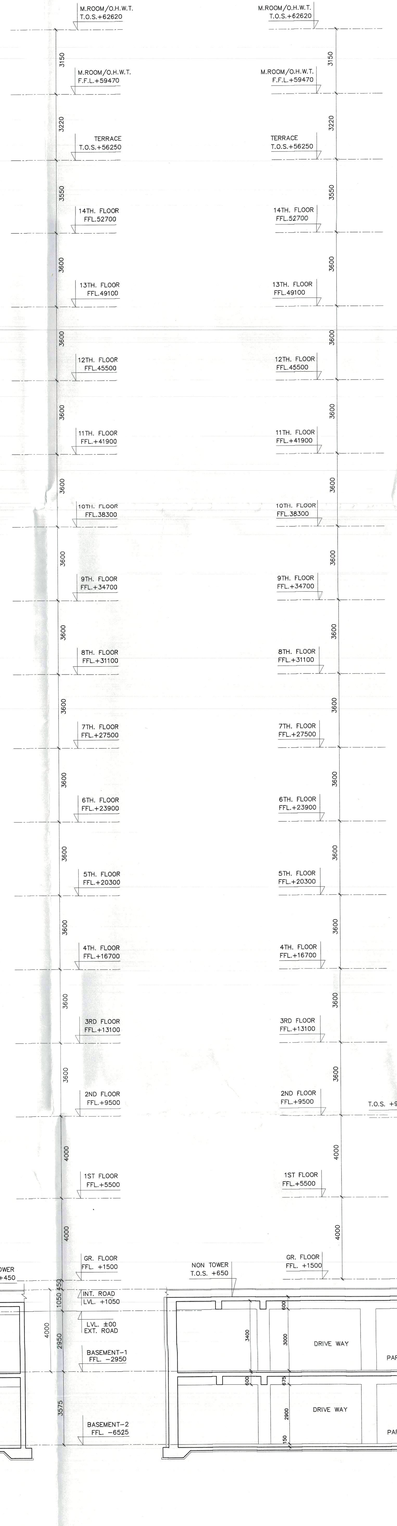

SECTION– C–C

ARCHITECT,S SIGN

BHUPENDERA KUMAR
ARCHITECT
CA/2004/33978

CLIENT'S SIGN

For Essel Housing Projects Pvt. Ltd.

Director/Auth. Sign.

CLIENT

REVISED /PROPOSED TOWER Q1,Q2,R1,R2,R3,R4,S1,S2 & T GROUP HOUSING COLONY FOR AN ADDITIONAL AREA MEASURING 1.75 ACRES (LICENCE NO. LC-2240(9)-PA(SN)2016/20025 DATED 22-09-2016 AND ADDITIONAL AREA MEASURING 0.1575 ACRE (LICENCE NO.LC-2247)-PA(SN)2016/20030 DATED 22-09-2016) IN ALREADY LICENCE GRANTED GROUP HOUSING COLONY MEASURING 34.575 ACRES (LICENSE NO. 48 OF 1995, DATED 20.12.1995, LICENSE NO. 61 OF 2004, DATED 01.06.2004 AND LICENSE NO.32 & 33 OF 2009, DATED 11.07.2009), TOTAL AREA 36.5075 ACRES IN SECTOR-28, GURGAON-MANESAR URBAN COMPLEX BEING DEVELOPED BY ESSEL HOUSING PROJECTS (P) LTD. IN COLLABORATION WITH SH. RANBIR SINGH & SH. AJAY AND MOONLIGHT CONTINENTAL PVT. LTD.

BUILDING NO.

Q1 & Q2

SHEET TITLE

SECTION -A-A & SECTION-C-C

| | | | |
|---|---|---|---|
| DEALT S.K. | SCALE 1:100 | | JOB NO |
| CHECKED B.K. | DATE 14-01-17 | | ORG. NO ET-SD-12 |

ARCHITECT

SAHA & ASSOCIATES
ARCHITECTS,PLANNERS & INT. DESIGNERS
D-22, PAMPOSH ENCLAVE,(L.G.F.)
NEW DELHI-110048
TEL. 26285932, 26461121,
email:- bhupsaha@gmail.com

PRODUCED BY AN AUTODESK EDUCATIONAL PRODUCT